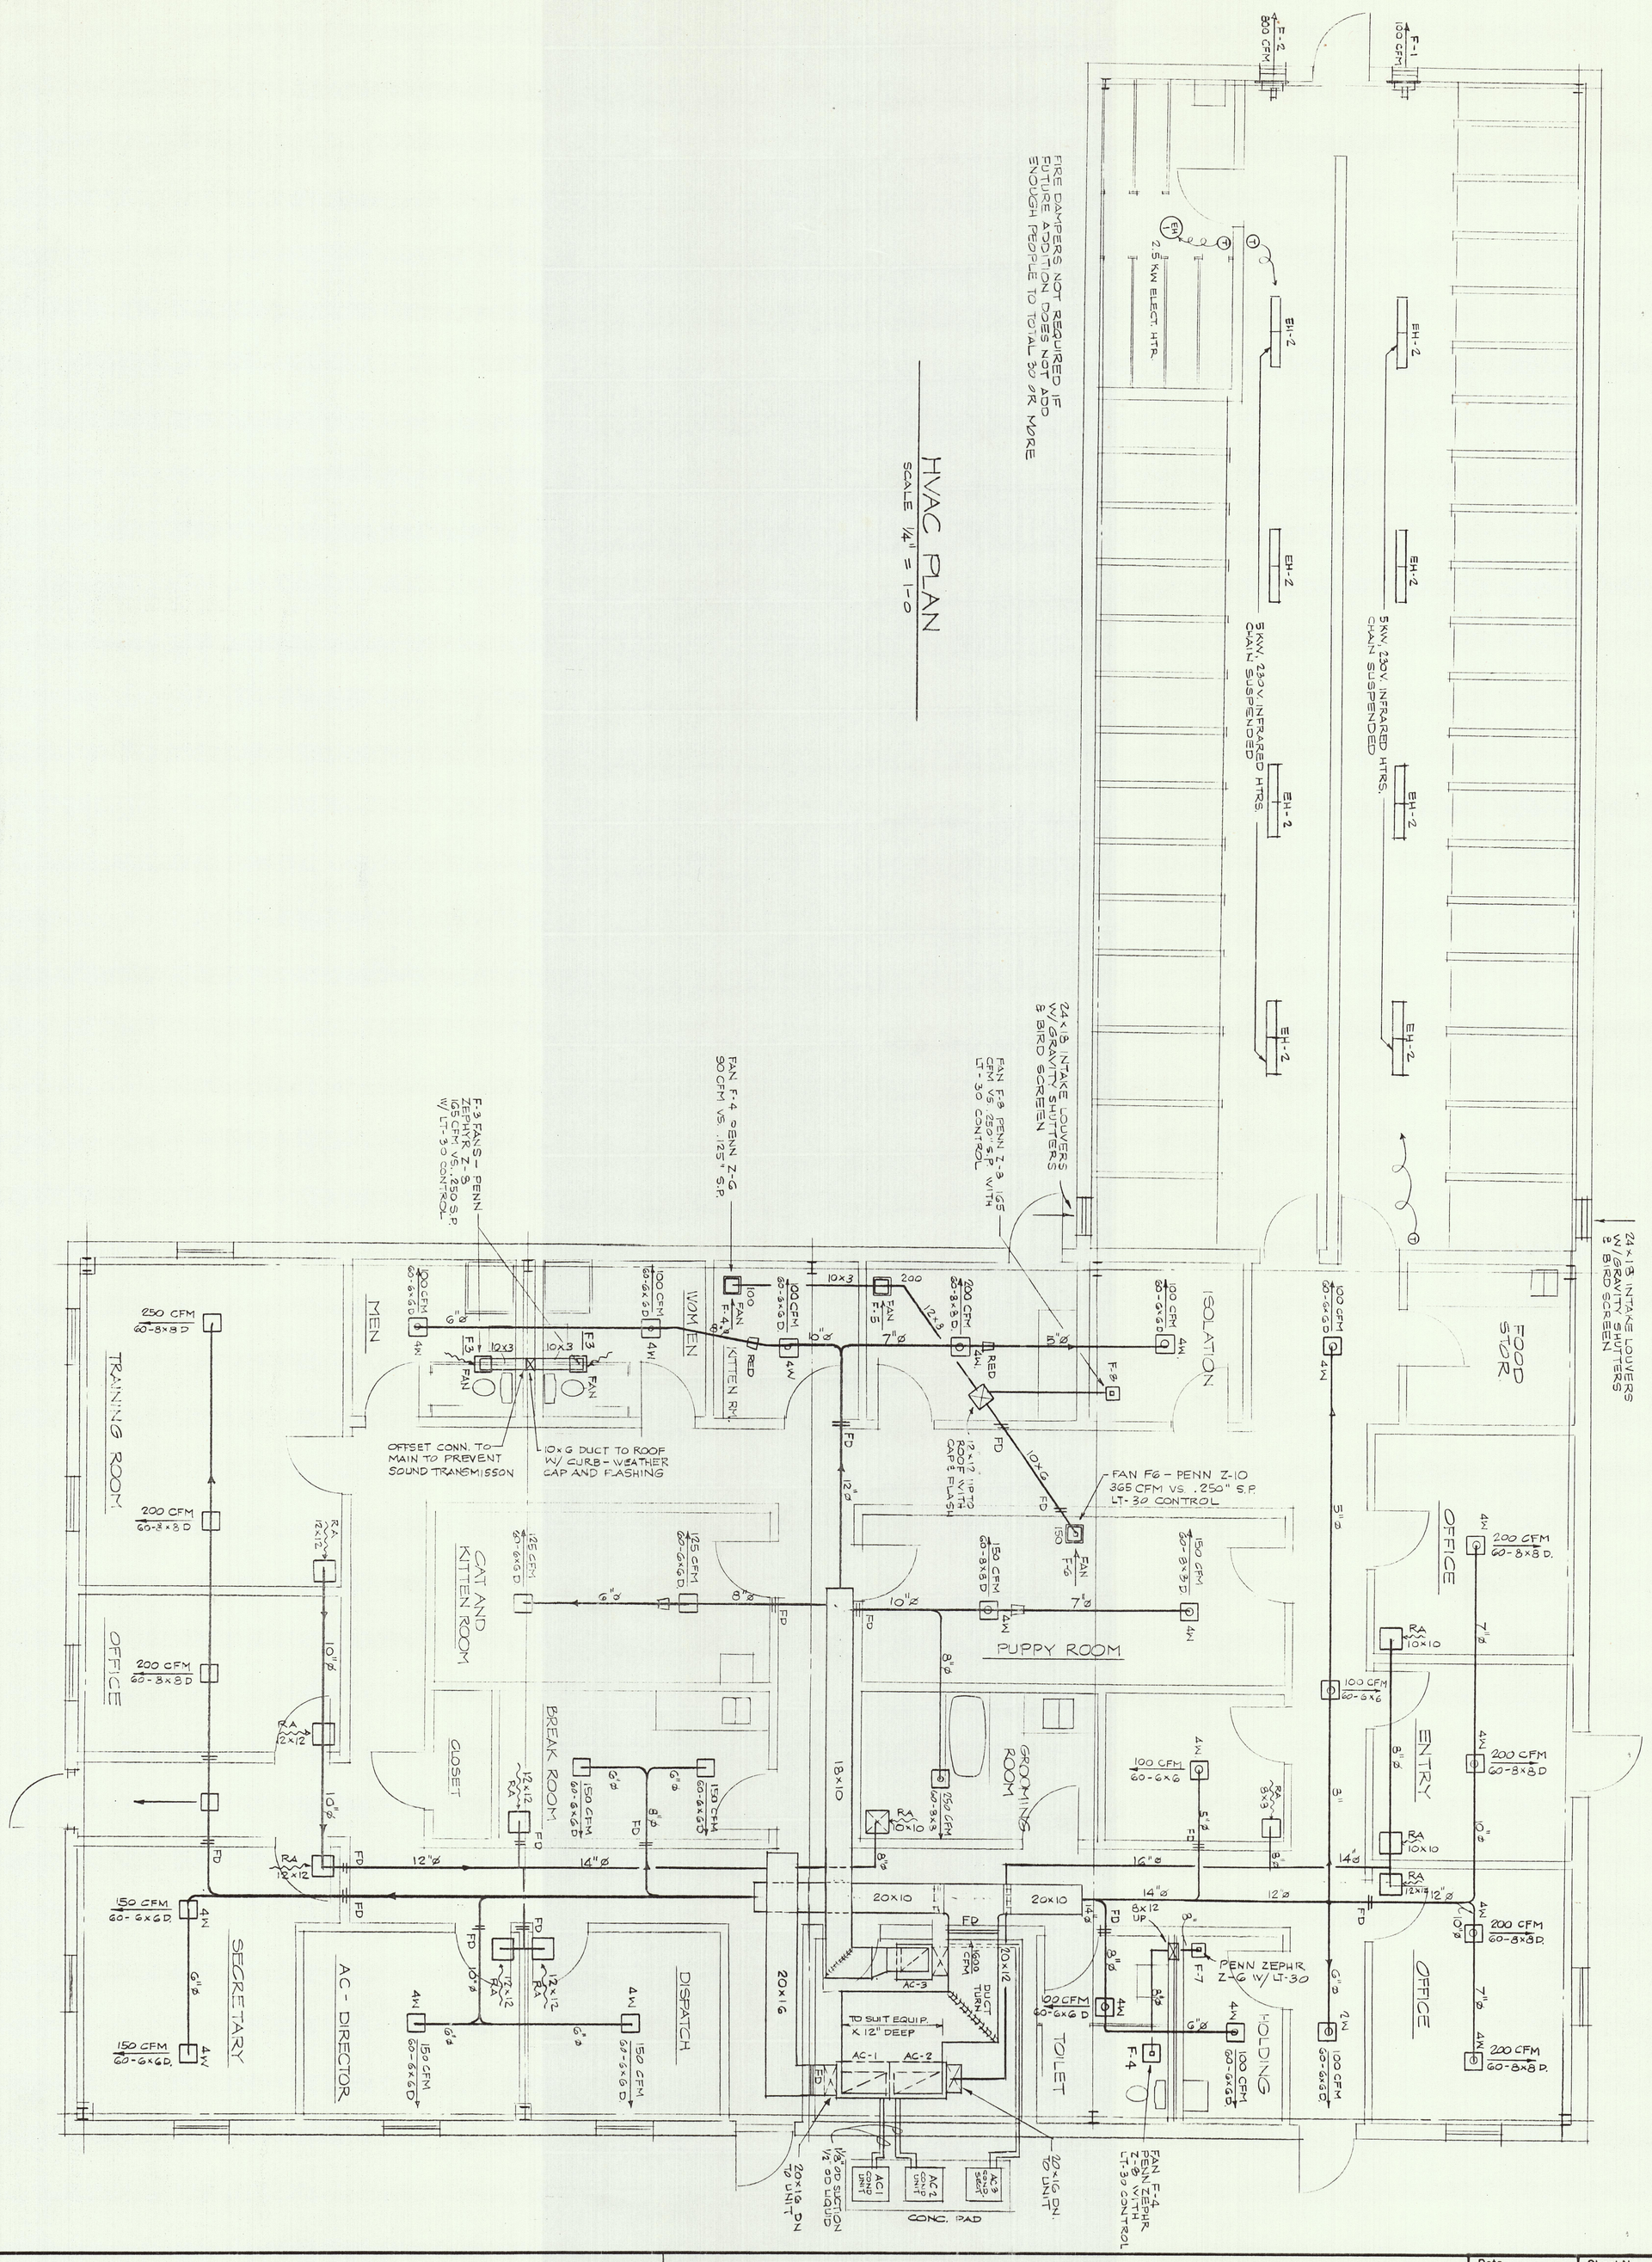

HVAC PLAN

SCALE 1/4" = 1-0

NEW FACILITY AND SHELTER FOR
FLOYD COUNTY ANIMAL CONTROL
ROME, FLOYD COUNTY, GEORGIA

M.G. Turner Architect & Associates, P.C.
513 EAST TENTH STREET, ROME, GEORGIA 30161 (404) 232-4453 – AIA & NCARB

Date	Sheet No.
AUG. 29, 1989	5
Drawing No. 89115-M1	