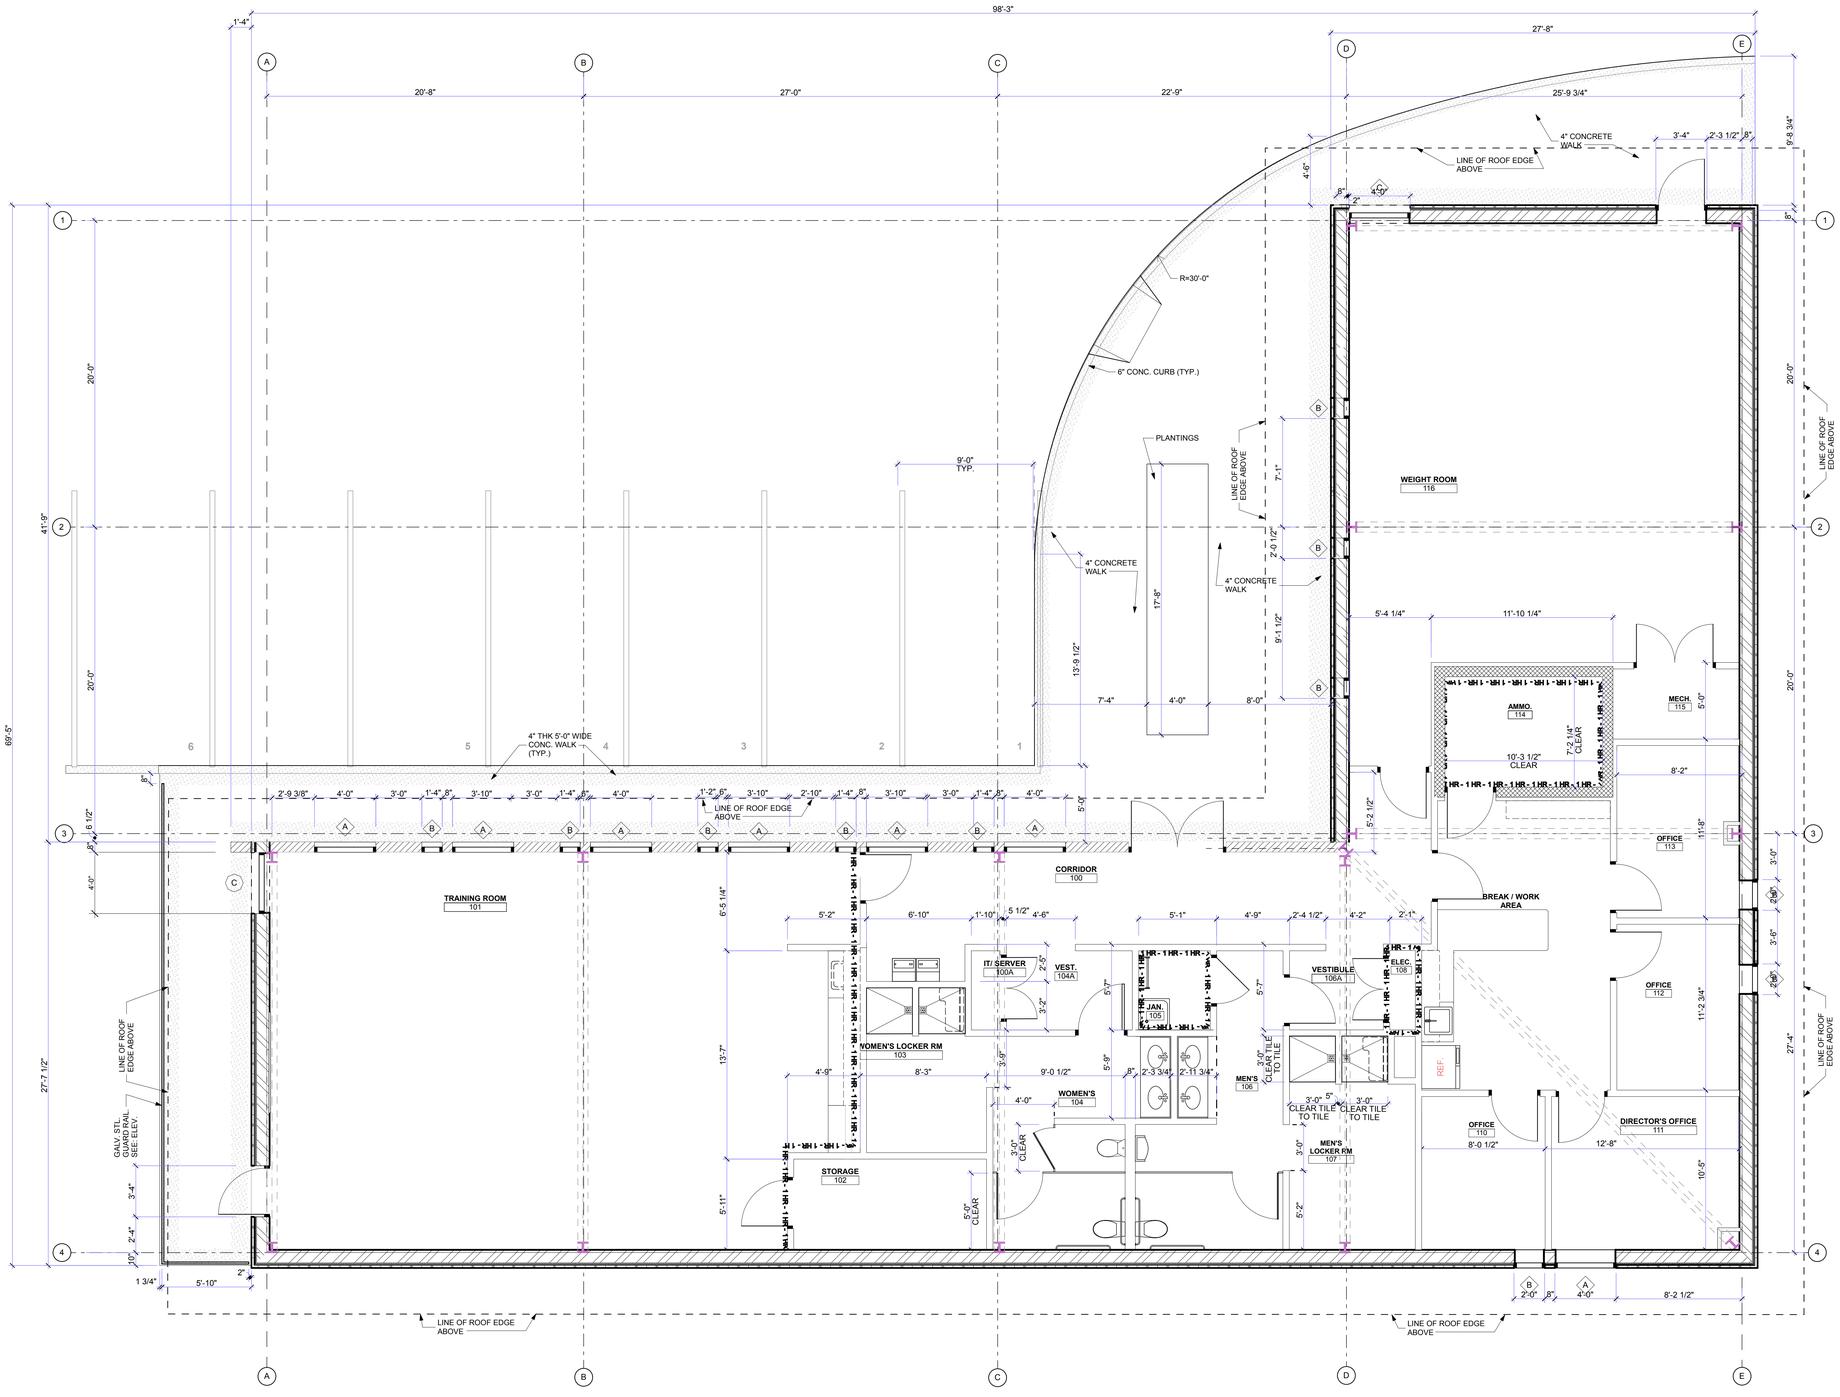

1 / A3.10 DIMENSION FLOOR PLAN

SCALE: 1/4" = 1'-0"

BIM Server: PEA-TERM - BIM Server 21/420.03.01 Floyd Co Training Facilities

PEACOCK ARCHITECTS

5525 INTERSTATE NORTH PKWY
ATLANTA GEORGIA 30328
404 - 214 - 5200 PHONE
404 - 214 - 5208 FAX

RELOCATED TRAINING CENTER FOR THE FLOYD COUNTY JAIL

2526 NEW CALHOUN HIGHWAY N.E.
ROME, GEORGIA 30161

DATE	REVISION

PROJECT NO: 420.03.01

DATE: **JULY 17, 2018**

DRAWING TITLE: DIMENSION FLOOR PLAN

A3.10

THIS DRAWING AND ANY REPRODUCTIONS ARE THE PROPERTY AND COPYRIGHT OF PEACOCK ARCHITECTS, INC. AND MAY NOT BE USED IN ANY MANNER WITHOUT THE EXPRESS WRITTEN PERMISSION OF PEACOCK ARCHITECTS, INC.