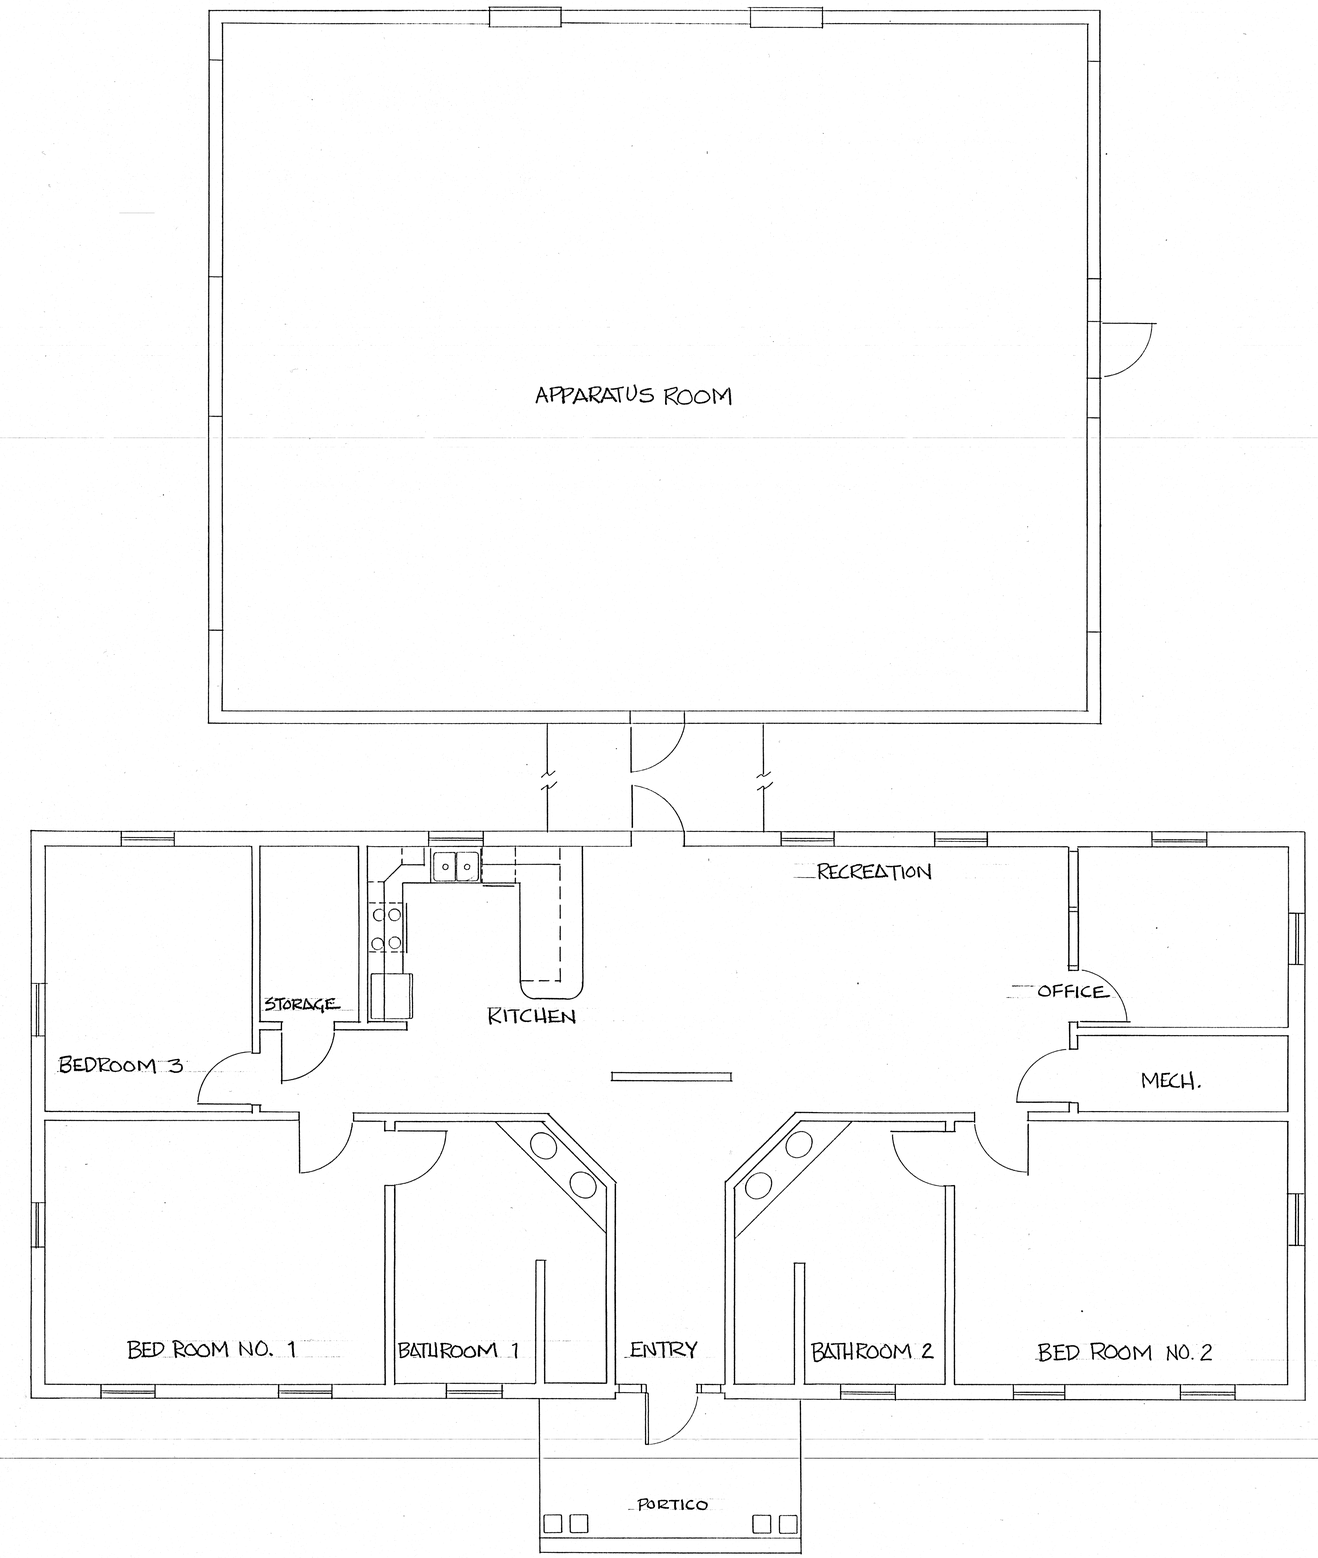

Sheet No.

Date Aug. 8, 1995

Drawing No. 95113 A1

M.G. Turner Architect & Associates, P.C.
113 EAST TENTH STREET, ROME, GEORGIA 30161 (404) 232-4453 — AIA & NCARB

ROME - FLOYD COUNTY
FIRE STATION
ROME GEORGIA FLOYD COUNTY GEORGIA

GEORGIA REGISTERED No. 1116 ARCHITECT M. G. TURNER